FilmL.A., Inc.
6255 W Sunset Blvd, 12th Floor
Hollywood, CA 90028
t: (213)977-8600 - f: (213)977-8601
www.filmla.com

Summary Information

Permit No: F00166082-B **Type of Permit:** FILMING **Release Date:** 11/06/2020

Production Company	SOMESUCH INC	**Producer**	Pete Vitale
Insured Company Name	SOMESUCH INC	**Director**	Vincent Haycock
Contact Phone No. 1	310-314-5140	**1st AD**	Kenny Taylor
Contact Phone No. 2		**Production Manager**	Amanda Keller
Fax		**FilmL.A. Coordinator**	Melissa Levine
Address	1804 LINCOLN BLVD VENICE, California 90291	**Location Manager**	Nick Morley
		Primary Phone	Mobile - 213-716-4298
Production Title	ADOBE	Secondary Phone	
Type of Production	Commercial - Standard	**Location Assistant**	n/a n/a
		Primary Phone	Mobile - 213-716-4298
		Secondary Phone	

Fees

FILMLA NON-REFUNDABLE FILM PERMIT RIDER FEE	$111.00
FILMLA MONITOR FEES - DOUBLE TIME	$65.00

Total Permit Fee $176.00

Number of Locations 1

NOT A PERMIT

FilmL.A., Inc.
6255 W Sunset Blvd, 12th Floor
Hollywood, CA 90028
t: (213)977-8600 - f: (213)977-8601
www.filmla.com

Summary Information — Location

Permit Number F00166082-B
Production Company SOMESUCH INC
Insured Company SOMESUCH INC
Production Title ADOBE

Location Manager Nick Morley
Primary Phone Mobile - 213-716-4298
Secondary Phone

Location Address 4336 Degnan Blvd, Los Angeles, CA, 90008
Location Type Cafe
Prep Dates 11/5/2020 - 11/5/2020 07:00 - 22:00 1 day
Film Dates 11/6/2020 - 11/6/2020 05:00 - 23:59 1 day
Strike Dates 11/7/2020 - 11/7/2020 07:00 - 22:00
Open or Closed to the Public Closed

Generic Conditions
*** MUST COMPLY WITH ATTACHED REOPENING PROTOCOL FOR MUSIC, TELEVISION AND FILM PRODUCTION: APPENDIX J EFFECTIVE AS OF FRIDAY, JUNE 12, 2020.***
THE CONSUMPTION OF ALCOHOLIC BEVERAGES AND THE USE OF DRUGS, INCLUDING MARIJUANA, ON LOCATION BY ANY CAST, CREW, OR INVITED GUESTS IS STRICTLY PROHIBITED.
*Certain service and personnel fees required by jurisdictional agencies are not collected by FilmL.A. Any such fees must be paid directly to the appropriate agency, and a separate invoice will be provided to the permittee.
*LA CITY AND/OR LA COUNTY FIRE CHECKLIST ATTACHED TO FINAL PERMIT. THE PERMITTEE IS RESPONSIBLE FOR COMPLETING CHECKLIST PRIOR TO FILMING ACTIVITY AT THIS LOCATION. NON COMPLIANCE MAY RESULT IN ASSIGNMENT OF A FIRE OFFICER.
Community Survey Obtained
Must comply with attached conditions
Must Maintain 5' Clearance on Sidewalks/Walkways
Must maintain local/emergency access
No cast or crew parking on area streets
No interference with merchant activity.
Number of uniformed officers listed on the permit is a minimum requirement. Permittee remains responsible for deploying a sufficient number of uniformed officers to provide traffic and crowd control to ensure the safety of the film crew and the public.
Traffic control must be done in accordance w/MUTCD
Traffic Officers Required
Uniformed officers shall have a copy of the film permit in their possession and are required to confirm that all traffic control signage devices are in place.

Please see attached documents
43rd St 11-6 only.pdf
Vernon Ave 11-6 only.pdf
Somesuch agent letter nick morley.pdf
Leimert_Park_October_2019.pdf

Equipment on Location

Type	Quantity
5 or 10 ton trucks	4
Cast/Crew vehicles	75
Catering Truck	1
Condors	1
Cube Trucks	4
Generator	1
Motor Homes	1
Picture	3

Personnel on Location

Type	Quantity
Cast	10
Crew	70
Off-Duty/Retired LAPD Officer(s)	2

NOT A PERMIT

FilmL.A., Inc.
6255 W Sunset Blvd, 12th Floor
Hollywood, CA 90028
t: (213)977-8600 - f: (213)977-8601
www.filmla.com

Summary Information — Location

Permit Number F00166082-B
Production Company SOMESUCH INC
Insured Company SOMESUCH INC
Production Title ADOBE

Location Manager Nick Morley
Primary Phone Mobile - 213-716-4298
Secondary Phone

vehicles	
Portable restrooms	1
Vans	5

Filming Activities Drive by; Drive ups & away; Equipment on sidewalk, in curb lane & across street; Exterior establishing shots; Interior and exterior dialogue; Intermittent pedestrian control; Intermittent traffic control - 2 minutes standard; talent on bicycle on sidewalk and in street ; condor in curb lane;

Jurisdiction **Political:** Los Angeles City - Council District 10 **Police:** Los Angeles Police **Fire:** Los Angeles City Department

Thomas Guide **Page:** 673 **Grid:** F3

Coordinator Note MONITOR REQUIRED
11/6, 0400-2300
11/7, 0400-1700

Coordinator Note COVID COMPLIANCE OFFICER: Adrian Colesberry
adrian@mintedconsulting.com
323-363-4930

Coordinator Note -Protests and demonstrations are occurring daily in Los Angeles as well as other cities across the Nation. Some of those public gatherings have involved instances of civil disobedience. Others have devolved into acts of violence, including vandalism, arson and looting. Film production representatives may continue to work during these times. Existing Department policy provides specific guidelines regarding police response during a tactical alert incident. Production companies need to be reminded that police response and availability during a tactical alert will be extremely limited. If an unlawful assembly has been declared and a dispersal order has been given, the Incident Commander (IC) of the Los Angeles Police Department will establish a safe working area for members of the Department and the Community. Film productions working in the City where tactical movements may exist are reminded that skirmish lines may be used to move back and forth through areas affected. Film permits may be revoked and an area declared unsafe. The decision to assume any risk of danger involved in film production remains with the individual production company making such decision. Police service and response may be severely impacted. Productions assume full responsibility for its own safety that includes personnel and production equipment used in film production.

Coordinator Note SPOT CHECK APPROVED FOR PARKING

RODGERS

Coordinator Note COMPANY MUST TURN AROUND POSTING SIGNS THAT ARE NO LONGER NEEDED DUE TO DATE CHANGES.

Coordinator Note Rider B extends film and monitor end time for 11/6 from 2300 hrs to 2359 hrs; collects additional monitor fee

Parking

Base Camp
Location Type : Other Location
3767 Santa Rosalia Dr, Los Angeles, CA, 90008

Crew Parking
Location Type : Other Location
3767 Santa Rosalia Dr, Los Angeles, CA, 90008

Parking Notes
4AM enter; crew parking and catering in school lot

NOT A PERMIT

Permit #F00166082-B

ROAD WORK AHEAD	LEFT LANE CLOSED AHEAD	BIKE LANE CLOSED AHEAD	SHARE THE ROAD	LANE CLOSED	BIKE LANE CLOSED		
W20-1	W20-5(L)	W20-5(BIKE)	W11-1/W16-1	C30(CA)	C30(CA)(BIKE)	W1-6(R)	W1-6(L)

SYMBOL LEGEND	
●	= 28" TRAFFIC CONE / 36" DELINEATOR
▬	= TYPE I BARRICADE W/ SIGN
	= FLASHING ARROW BOARD
	= HIGH LEVEL WARNING DEVICE
Ⓢ	= SIGNALIZED INTERSECTION
	= EXISTING DRIVEWAY
	= DIRECTION OF TRAFFIC

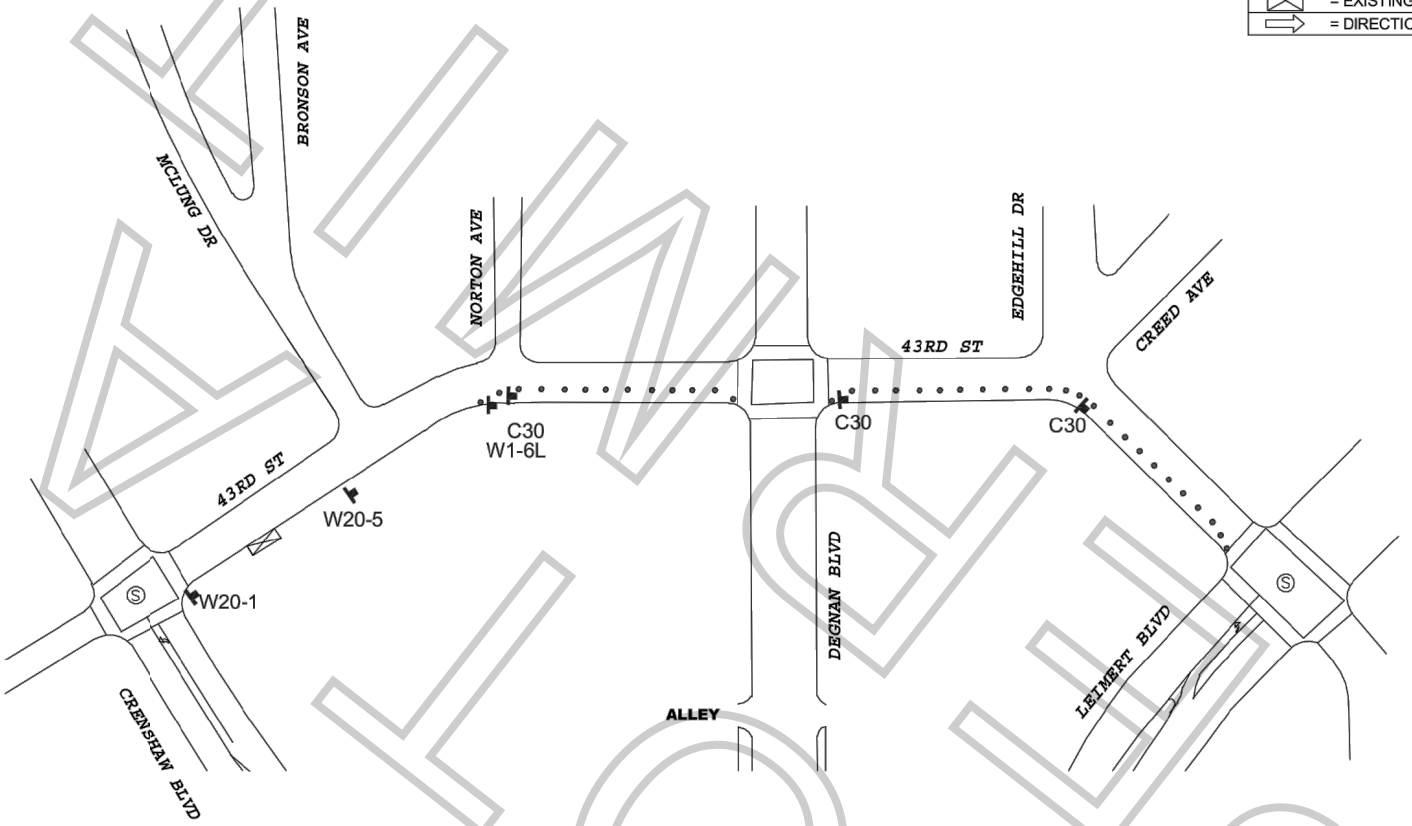

WORK ZONE TRAFFIC CONTROL PLAN GENERAL NOTES

1. ALL SIGNING, STRIPING, AND TRAFFIC CONTROL DEVICES SHALL SHALL BE IN ACCORDANCE WITH THE LASTEST EDITIONS OF THE CALIFORNIA MANUAL ON UNIFORM TRAFFIC CONTROL DEVICES (CAMUTCD), W.A.T.C.H. MANUAL, CALTRANS STANDARDS PLANS, CALTRANS STANDARD SPECIFICATIONS, AND/OR AS DIRECTED BY THE PERMIT ENGINEER.
2. THERE WILL BE NO INTERFERENCE WITH TRAFFIC SIGNALS OR CROSSWALKS.
3. CONES WILL BE 28" MINIMUM HEIGHT AND HAVE REFLECTORIZED SLEEVES FOR NIGHT WORK.
4. POLICE WILL DIRECT TRAFFIC IF NECESSARY.

ALL TRAFFIC CONTROL WILL BE INSTALLED TO MEET OR EXCEED THE MOST CURRENT CAMUTCD AND WATCH MINIMUM REQUIREMENTS

DATE & TIME:
11-6-2020 FROM 05:00 HOURS TO 23:00 HOURS AND [redacted]

TCP FOR:
SOMESUCH
"ADOBE"

LOCATION:
N/S CURB - 43RD ST
NORTON TO LEIMERT
CITY OF LOS ANGELES, CA

TCP PREPARED BY:
JCL TRAFFIC SERVICES
500 S. GREENWOOD AVE
MONTEBELLO, CA 90640
Ph: (213) 622-9775
C31-CA Lic.# 805357

CONTACT(S):
JOHN WHEELER
818.347.9929

DATE	REVSIONS

DRAFTER: EDY RAMIREZ
FILM LA: MELISSA LEVINE
SCALE: N.T.S.
SHEET: 1 OF 1

ADOBE

Permit #F00166082-B

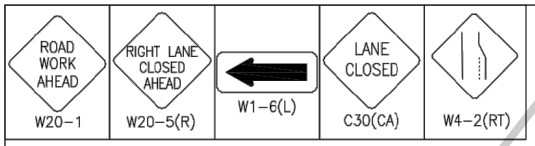

SYMBOL LEGEND

●	= 28" TRAFFIC CONE / 36" DELINEATOR
▬	= TYPE I BARRICADE W/ SIGN
▦	= FLASHING ARROW BOARD
	= HIGH LEVEL WARNING DEVICE
Ⓢ	= SIGNALIZED INTERSECTION
⊠	= EXISTING DRIVEWAY
⇨	= DIRECTION OF TRAFFIC

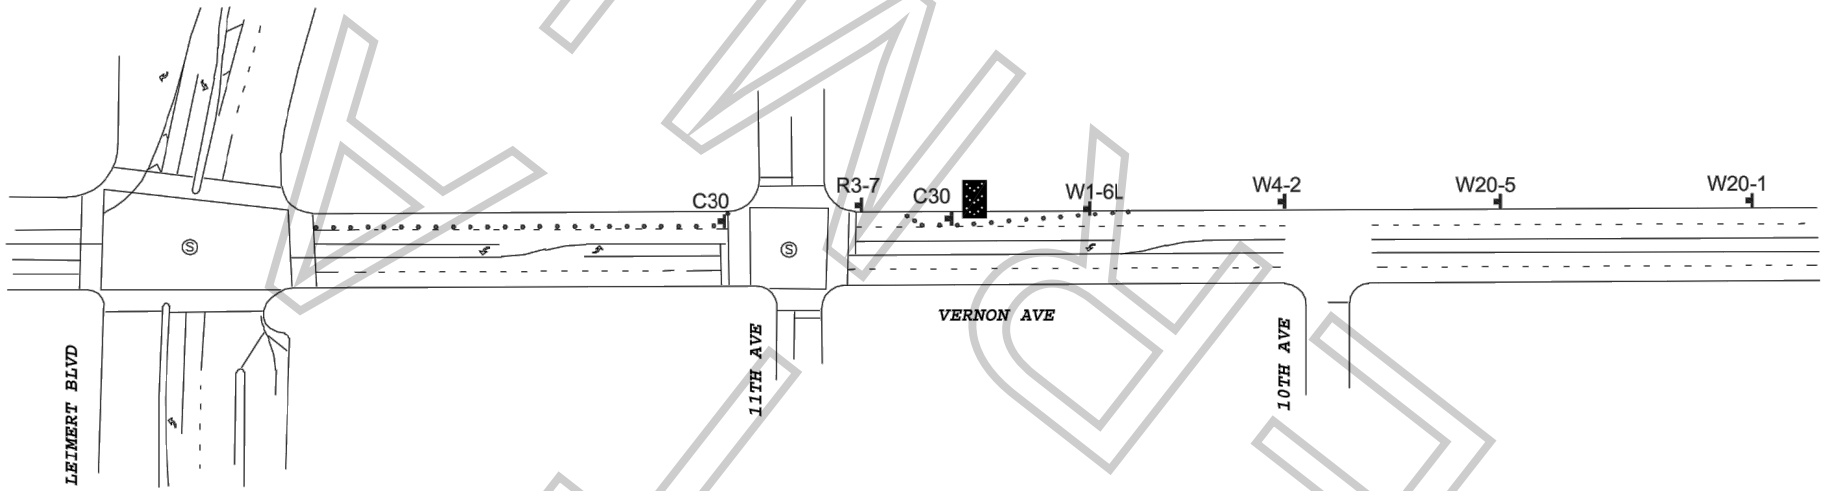

KLIMOUS

WORK ZONE TRAFFIC CONTROL PLAN GENERAL NOTES

1. ALL SIGNING, STRIPING, AND TRAFFIC CONTROL DEVICES SHALL SHALL BE IN ACCORDANCE WITH THE LASTEST EDITIONS OF THE CALIFORNIA MANUAL ON UNIFORM TRAFFIC CONTROL DEVICES (CAMUTCD), W.A.T.C.H. MANUAL, CALTRANS STANDARDS PLANS, CALTRANS STANDARD SPECIFICATIONS, AND/OR AS DIRECTED BY THE PERMIT ENGINEER.
2. THERE WILL BE NO INTERFERENCE WITH TRAFFIC SIGNALS OR CROSSWALKS.
3. CONES WILL BE 28" MINIMUM HEIGHT AND HAVE REFLECTORIZED SLEEVES FOR NIGHT WORK.
4. POLICE WILL DIRECT TRAFFIC IF NECESSARY.

ALL TRAFFIC CONTROL WILL BE INSTALLED TO MEET OR EXCEED THE MOST CURRENT CAMUTCD AND WATCH MINIMUM REQUIREMENTS

DATE & TIME:
11-6-2020 [redacted]
FROM 16:00 HOURS TO 18:00 HOURS

TCP FOR:
SOMESUCH
"ADOBE"

LOCATION:
N/S CURB - VERNON AVE
LEIMERT TO 11TH AVE
CITY OF LOS ANGELES, CA

TCP PREPARED BY:
JCL TRAFFIC SERVICES
500 S. GREENWOOD AVE
MONTEBELLO, CA 90640
Ph: (213) 622-9775
C31-CA Lic # 805357

CONTACT(S):
JOHN WHEELER
818.347.9929

DATE	REVSIONS

DRAFTER: EDY RAMIREZ
FILM LA: MELISSA LEVINE
SHEET: 1 OF 1
SCALE: N.T.S.

APPOINTMENT OF FILM PERMITS UNLIMITED INC.
AS AUTHORIZED AGENT AND REPRESENTATIVE

I certify that I am a representative of SOMESUCH INC. (Principal) and am authorized to enter into binding contractual agreements on Principal's behalf provided Principal has pre-approved such agreements. I further certify that I am authorized by Principal to appoint other representatives and agents for Principal and to give such representatives and agents authority to enter into and bind Principal to agreements relating to the issuance and compliance with location film (e.g. theatrical, television, commercial, and other motion picture filming) and still photographic permits, including the permits themselves and any riders to such permits. Acting on the behalf of Principal in my capacity as its authorized representative, I appoint FILM PERMITS UNLIMITED INC. and its employees and agents as Principal's authorized representatives and agents to apply for and receive location film (e.g. theatrical, television, commercial, and other motion picture filming) and still photographic permits on behalf of Principal through FilmLA for any city, county or other jurisdiction that FilmLA contracts with, in accordance with Principal's instructions, to negotiate, discuss, accept, modify, agree to bind the Principal to the terms and conditions of such permits (including any restrictions and/or community guidelines applicable to any such permit) and to execute such permits on behalf of Principal. Principal understands, acknowledges and agrees that it (and/or it's insurer) remains responsible and liable for any and all obligations imposed by or incidental to any permit or rider issued to Principal signed by an employee or agent of (including any coordinator, runner or messenger used by) FILM PERMITS UNLIMITED INC.. Principal further agrees to comply with the terms and conditions of any such permits and hereby appoints FILM PERMITS UNLIMITED INC. as an authorized representative to facilitate compliance with such terms and conditions following issuance of such permits and to enter into agreements for Principal with respect thereto. Any person, city, agency, entity or organization (including FilmLA and any city, county or other jurisdiction that FilmLA contracts with) may rely on this appointment and not need obtain any further authorization for any act described herein. An original or electronic copy of this appointment shall be sufficient and may be treated as an original for all purposes. The appointment may be revoked by Principal at any time in writing delivered to FilmLA, but in any case shall expire one (1) year from the date of execution set forth below.

I declare under penalty of perjury under the laws of the State of California that I am authorized to appoint FILM PERMITS UNLIMITED INC. as an agent for Principal and based on that authority I hereby appoint FILM PERMITS UNLIMITED INC. as Principal's agent as set forth herein.

DATED 10/27/2020 **BY** Roger Zorovich
REPRESENTATIVE'S SIGNATURE

SOMESUCH INC.	1804 Lincoln Blvd
NAME OF "PRINCIPAL" (PRODUCTION COMPANY)	PRINCIPAL'S STREET ADDRESS
Roger Zorovich	Venice CA 90291
PRINT PRINCIPAL REPRESENTATIVE NAME	CITY, STATE, ZIP CODE
Head of Production	310.314.5140
REPRESENTATIVE TITLE (I.E. UPM, LOC. MGR.)	PRINCIPAL'S TELEPHONE NUMBER

NOT A PERMIT

SPECIAL FILMING CONDITIONS

LEIMART PARK BUSINESS DISTRICT

The Special Filming Conditions described below will be included in the terms and conditions of permits issued for filming in this area and are in addition to the standard terms and conditions applicable to filming permits generally. While these Special Filming Conditions will be included as terms if a permit for filming in this area is issued, they are not intended to, and do not, establish the criteria or standards for determining whether or not a particular permit (or permits) will be issued for this area. The decision whether or not a particular permit (or permits) will be issued is vested in the discretion of the appropriate City or County department or their designees (including FilmLA), to be exercised consistent with public health, safety and general welfare, and applicable land-use ordinances.

The following Special Filming Conditions for on-location filming in the Leimert Park Business District have been established so that both the local businesses and production companies filming in the area can operate successfully and function in a cooperative manner. These Conditions apply to the area in Leimert Park bordered by Crenshaw Boulevard, W. 43rd Street, Leimert Boulevard and Leimert Park.

- **Affected residents/merchants/businesses within 500 feet of any filming activity, including equipment parking, must be notified at least two (2) days in advance of the first day of filming or the first day of any substantial set preparation.** *Permit requests must be submitted to FilmLA at least three (3) days in advance.*
- **Cast/crew parking is not permitted on area streets or in the City parking lots.** Off-street alternate parking must be provided.
- **Catering and feeding of cast/crew members shall be done on private property and may not impact area businesses.**
- **City lots #625 & #626 are not available for use by production companies. Production companies are encouraged to use the overflow parking lot represented by the Cultural Affairs Department. The contact person is James Burke at (213) 610-6921**
- **Production vehicle parking and the posting of "No Parking" signs should be kept to a minimum to reduce the impact on local businesses.** Equipment may only be parked in front of business that indicate approval upon FilmLA *"Request For Temporary 'No Parking' Posting For Filming Purposes"* survey form, or businesses that are clearly vacant or closed during the hours of activity.
- **In conjunction with merchant signatures, productions companies are also required to submit a parking plan to the Permit Authority for approval.** The plan must be submitted to FilmLA at least four (4) days in advance of the filming date when requesting posting or two days in advance of the film date if posting is not required.
- **Unless approved by the Permit Authority, filming activities that involve exteriors, the use of sidewalks, streets or parking facilities shall be prohibited on the following holidays and the day prior: *Valentine's Day, Mother's Day, Father's Day, Easter and Thanksgiving.*** Permit Authority approval will be based on an authorized Filming Survey of affected businesses demonstrating substantial support of the filming activities.
- **Filming activities that involve exteriors, the use of sidewalks, streets, or parking facilities will not be permitted for the two weeks preceding Christmas Day.**
- **Filming is prohibited on Saturdays,** unless approved by the Permit Authority after a careful review of community concerns (identified through FilmLA Filming Survey process) and discussed with the local City Council Office.
- **Companies must notify the Executive Director of Community Build, Robert Sausedo (323) 290-6560 Ext. 202, rsausedo@communitybuild.org of intended film, prep and strike days a minimum of 2 days in advance.**

- **If companies will be utilizing the parking lot across from the Vision Theatre they must also notify the Vision Theatre contact, James Burkes, (213) 610-6921.**
- **A FilmLA Monitor will be assigned to encourage compliance with the permit and conditions.** The Monitor will generally arrive at the designated location 1 hour prior to the permit start time to note proper arrival time and remain with the production company during all filming-related activities and ensure proper departure time.

NOT A PERMIT